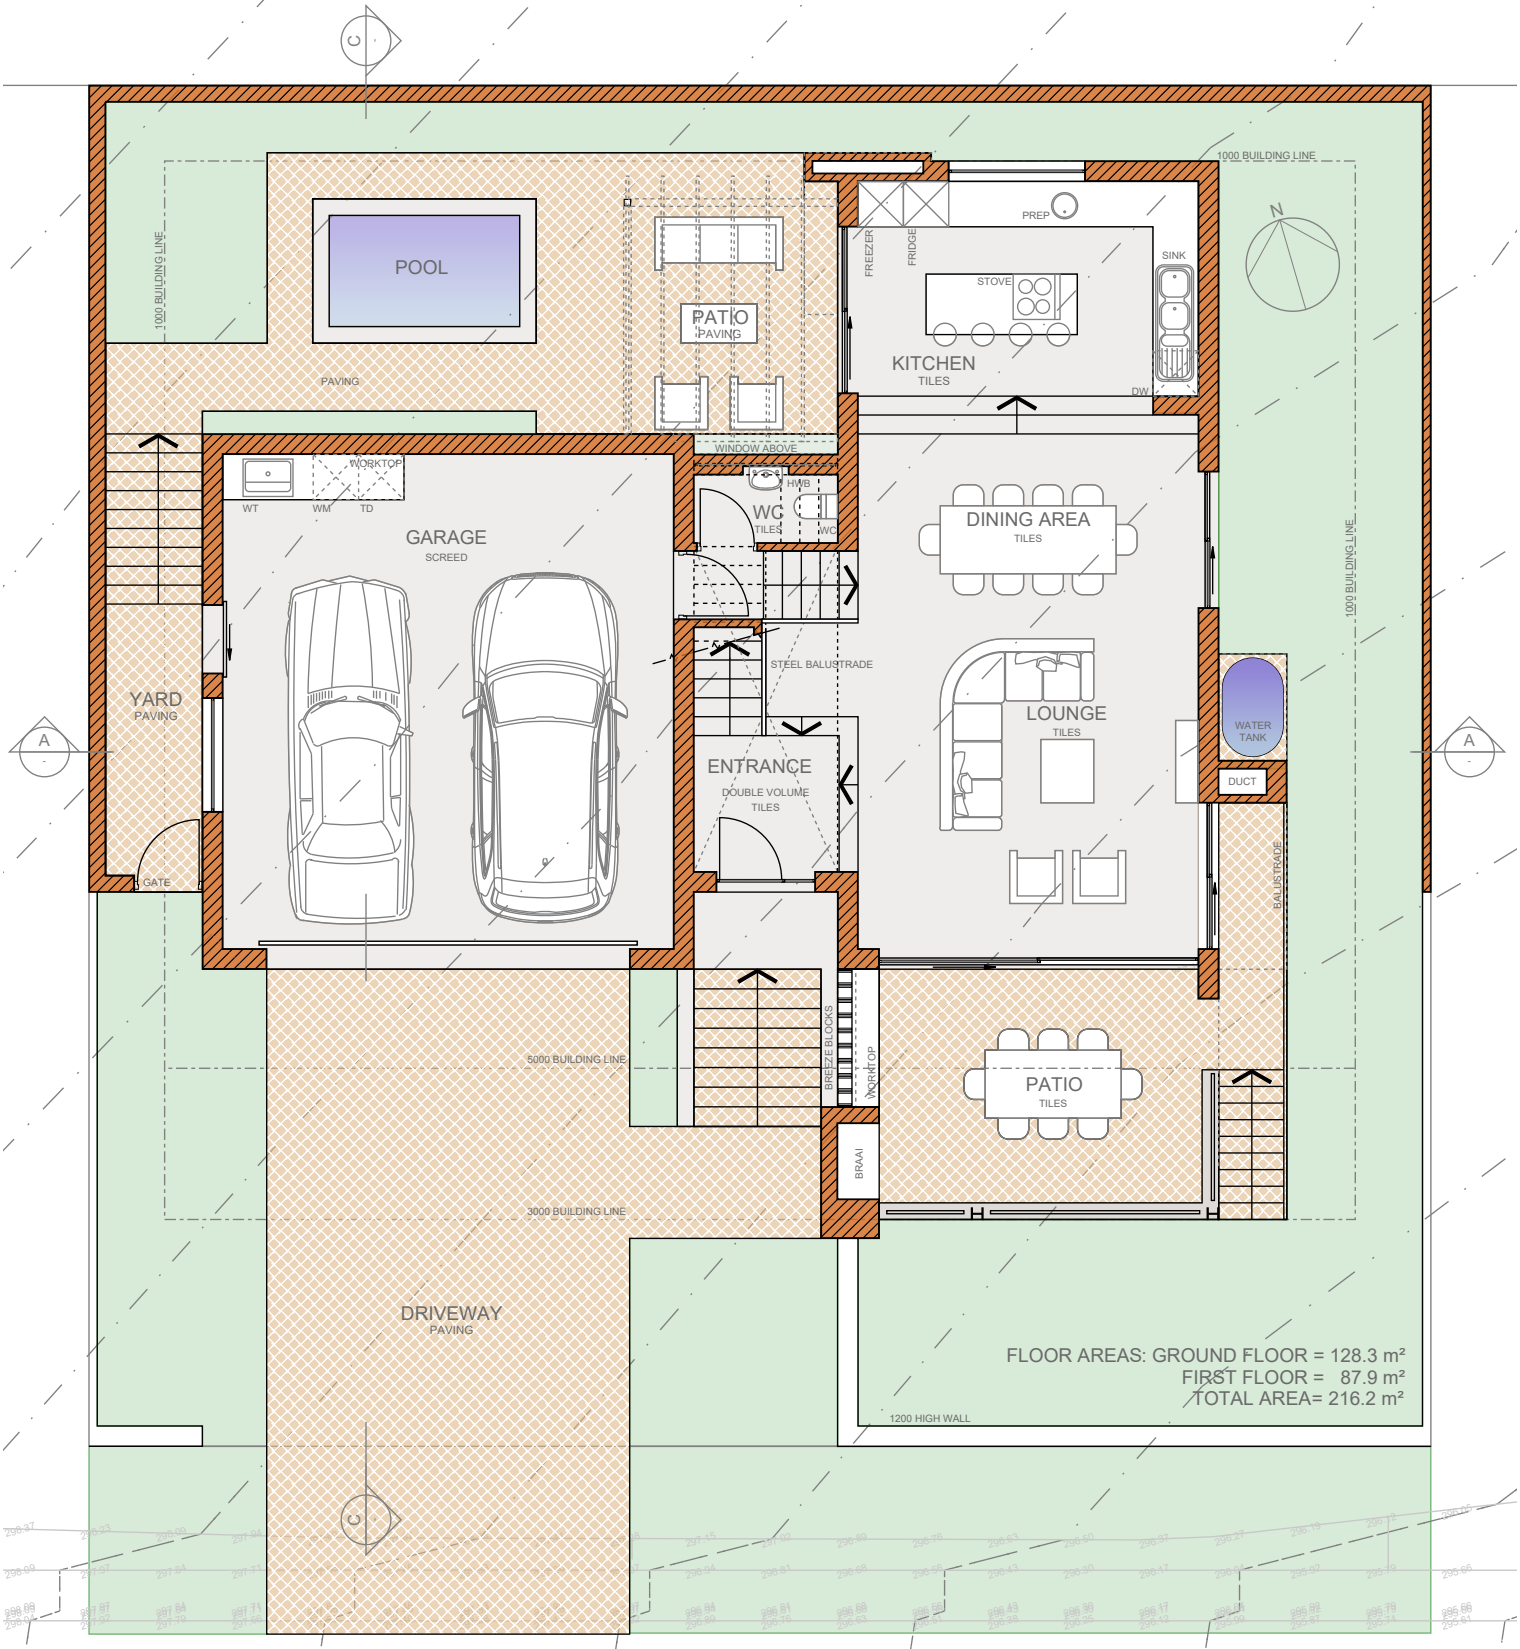

GROUND FLOOR PLAN

SCALE 1:100 @ A4

ERF 25 PLAN - LEVEL 0

JOHANNESDAL
— VILLAGE —